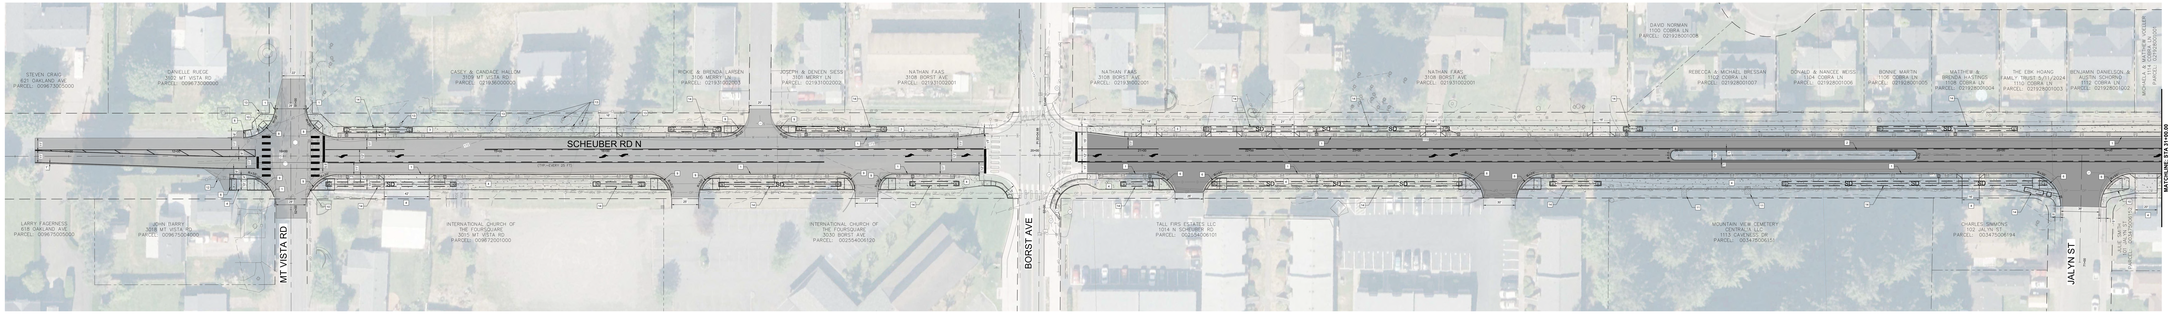

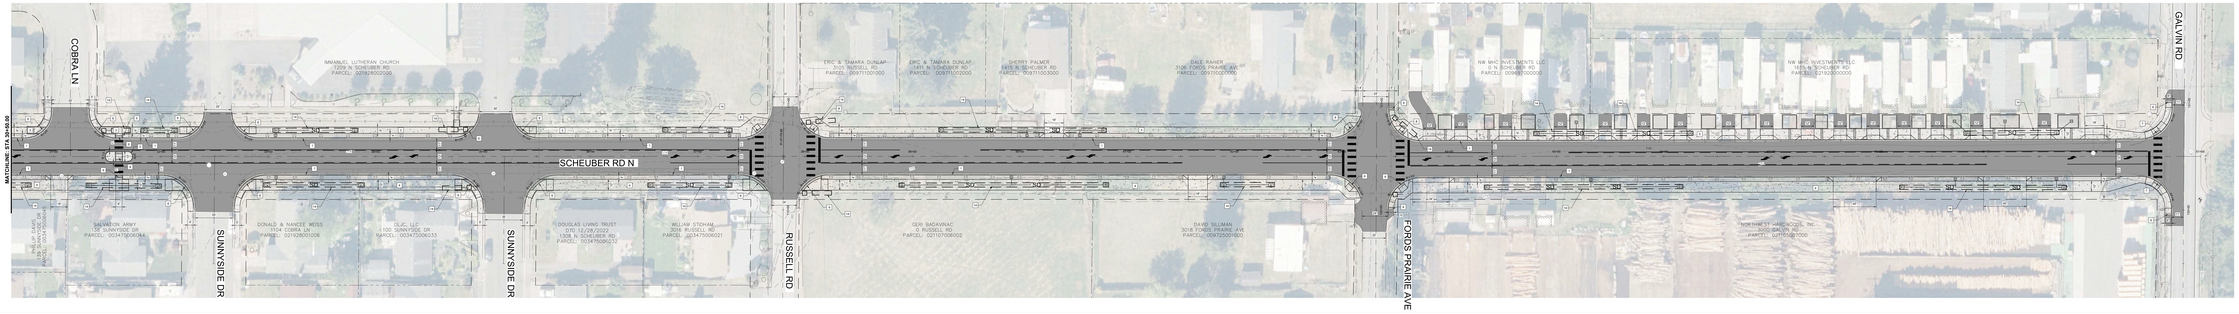

ROADWAY NOTES

1. CEMENT CONCRETE TRAFFIC CURB AND GUTTER
2. CEMENT CONCRETE TRAFFIC CURB
3. CEMENT CONCRETE SIDEWALK
4. CEMENT CONCRETE MULTI-USE PATHWAY
5. RRFB ASSEMBLY
6. CEMENT CONCRETE CURB RAMP TYPE SINGLE DIRECTION
7. CEMENT CONCRETE CURB RAMP TYPE PARALLEL
8. CEMENT CONCRETE CURB RAMP TYPE PERPENDICULAR
9. CEMENT CONCRETE CURB RAMP TYPE COMBINATION
10. CITY LIGHT CONFLICT
11. POTENTIAL GRAVE SITE
12. RESIDENTIAL FENCE IMPACT
13. TREE REMOVAL
14. STORMWATER INFILTRATION GALLERY

ROADWAY LEGEND

- ASPHALT PAVEMENT – FULL DEPTH REPLACEMENT
- ASPHALT PAVEMENT – GRIND & OVERLAY
- CONCRETE PAVEMENT
- RIGHT-OF-WAY
- PROPERTY LINE

Lewis County Department of Public Works

HDR

LEWIS COUNTY WESTSIDE CONNECTOR STAGE 1 SCHEUBER ROAD IMPROVEMENTS - MOUNT VISTA ROAD TO GALVIN ROAD

ROLL PLOT
SH 1 OF 1

PREPARED
9/17/2024

SCALE: 1" = 20'