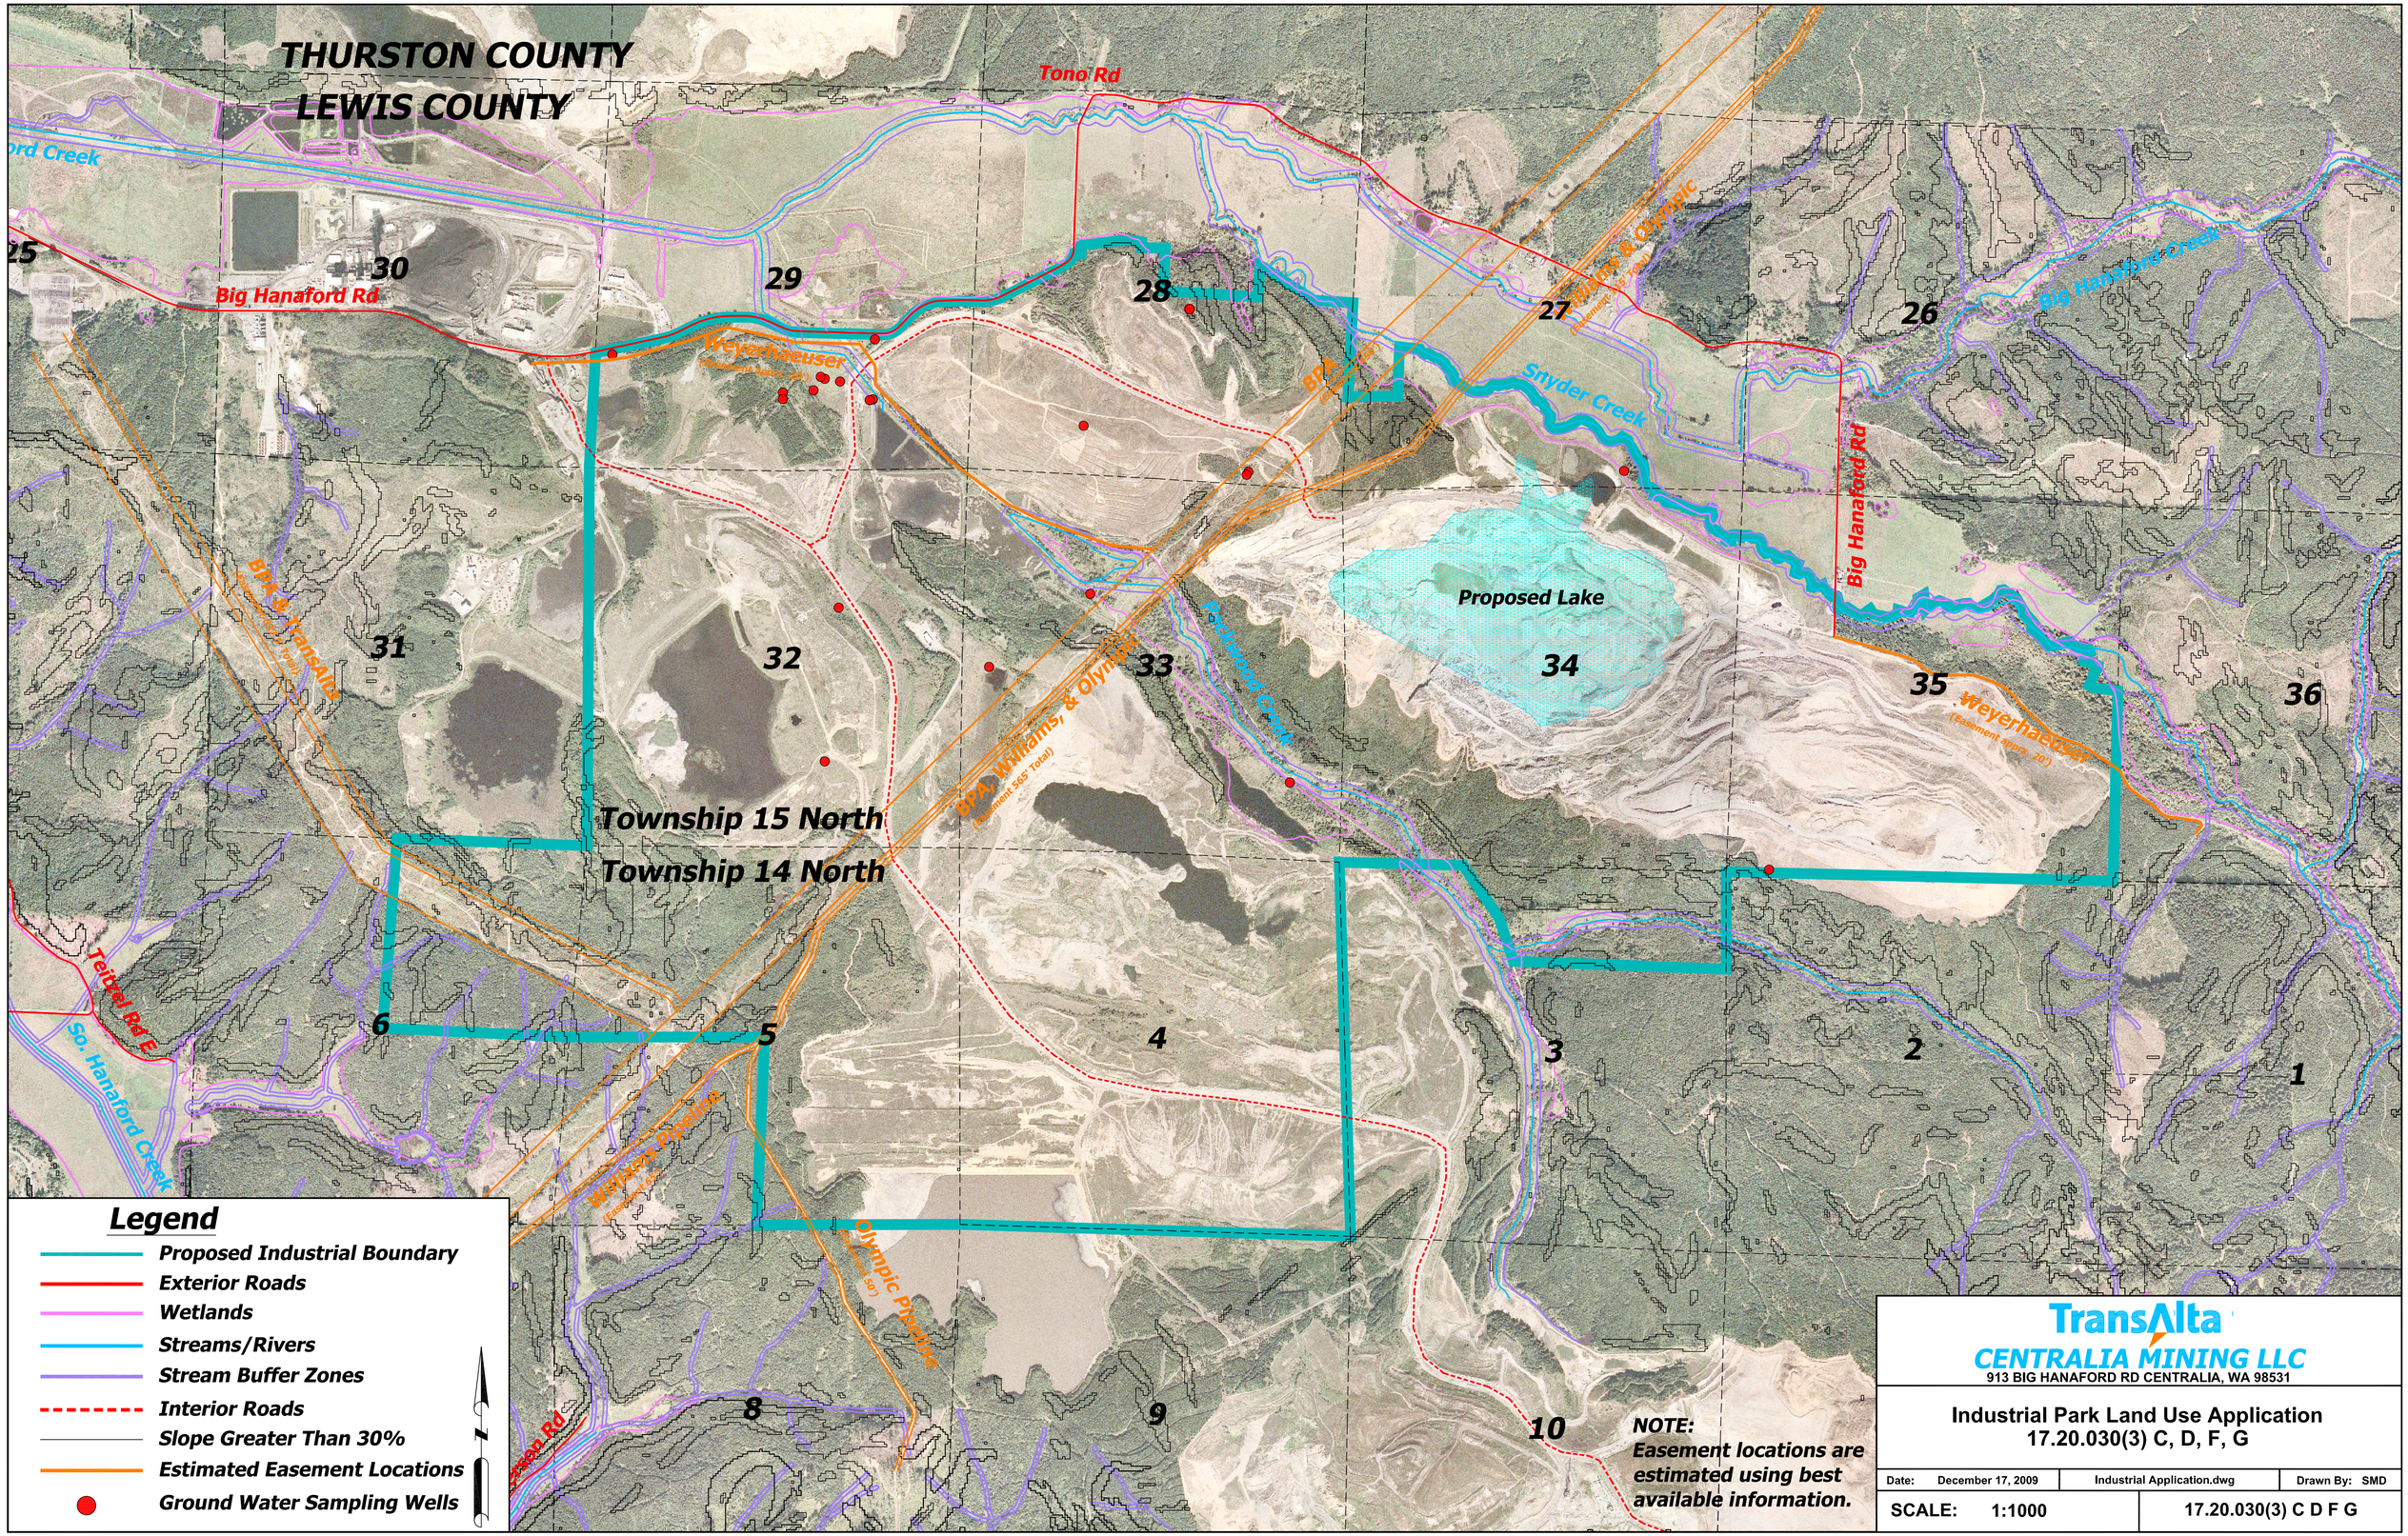
THURSTON COUNTY
LEWIS COUNTY
Tono Rd
Big Hanaford Rd
Weyerhaeuser
Snyder Creek
Big Hanaford Creek
Proposed Lake
Weyerhaeuser
(Easement approx. 20')
BPA, Williams, & Olympic
(Easement 565' Total)
BPA & TransAlta
Township 15 North
Township 14 North
Teitzel Rd E
So. Hanaford Creek
Olympic Pipeline
25
30
29
28
27
26
31
32
33
34
35
36
6
5
4
3
2
1
8
9
10
Legend
Proposed Industrial Boundary
Exterior Roads
Wetlands
Streams/Rivers
Stream Buffer Zones
Interior Roads
Slope Greater Than 30%
Estimated Easement Locations
Ground Water Sampling Wells
NOTE:
Easement locations are estimated using best available information.
TransAlta
CENTRALIA MINING LLC
913 BIG HANAFORD RD CENTRALIA, WA 98531
Industrial Park Land Use Application
17.20.030(3) C, D, F, G
Date: December 17, 2009
Industrial Application.dwg
Drawn By: SMD
SCALE: 1:1000
17.20.030(3) C D F G