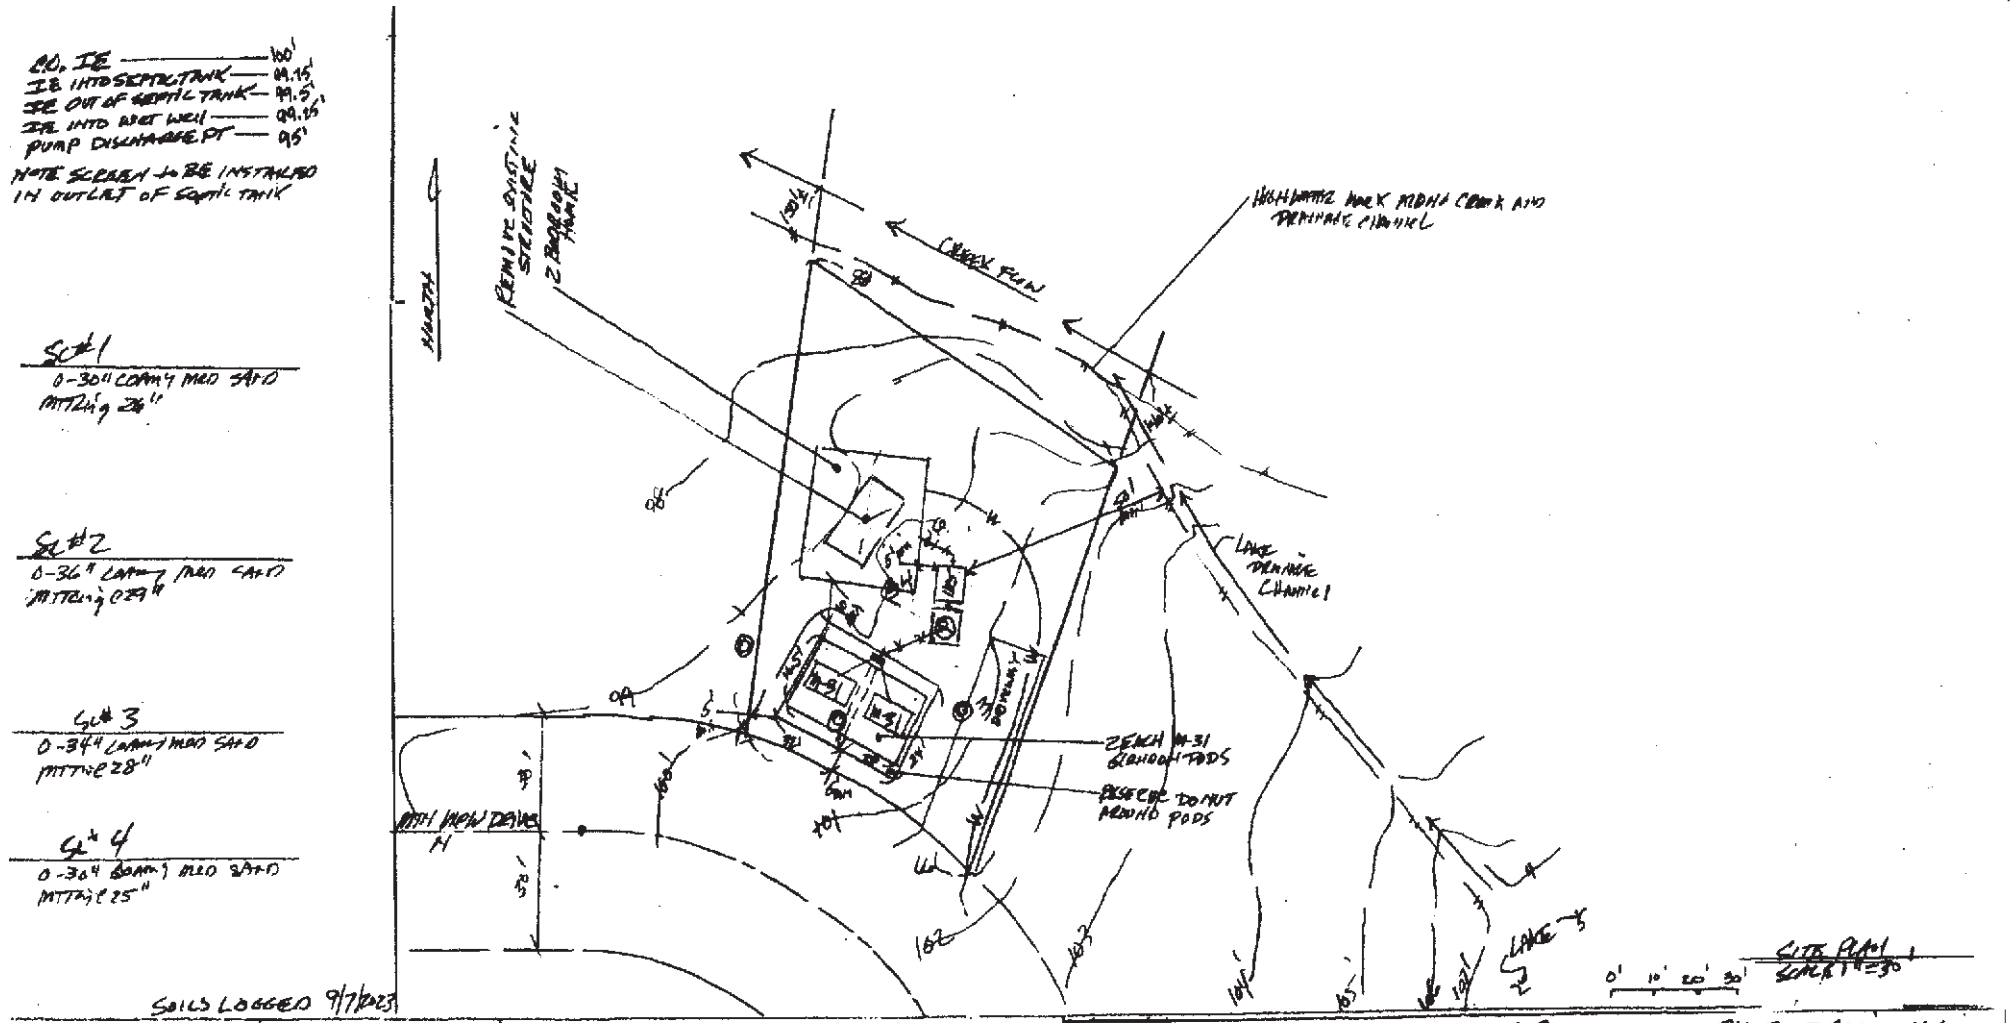

SITE PLAN FOR BIG FOOT CABINS LLC

SITE ADDRESS: 110 MT. VIEW DR N, ASHFORD, WASH. 98326
PARCEL NUMBER: 6110300340 00 LOT #35 PARADISE ESTATES ADD
SCALE: AS SHOWN DATE: 10/14/2023

DESIGNED BY: JBR/GINNERLING
DESIGNER: CHRISTIAN JOHN BROBECK
HEITS MECHANICAL INC.
PO. BOX 1173
PUYALLUP, WA. 98373
PHONE: 253-841-3912
FAX: 360-412-0062

OWNER NAME: MARK WELSH
OWNER PHONE #: 253-222-7754

CLIENT NAME: SAME AS OWNER
CLIENT PHONE #: " " "

SHEET 1 OF 1